
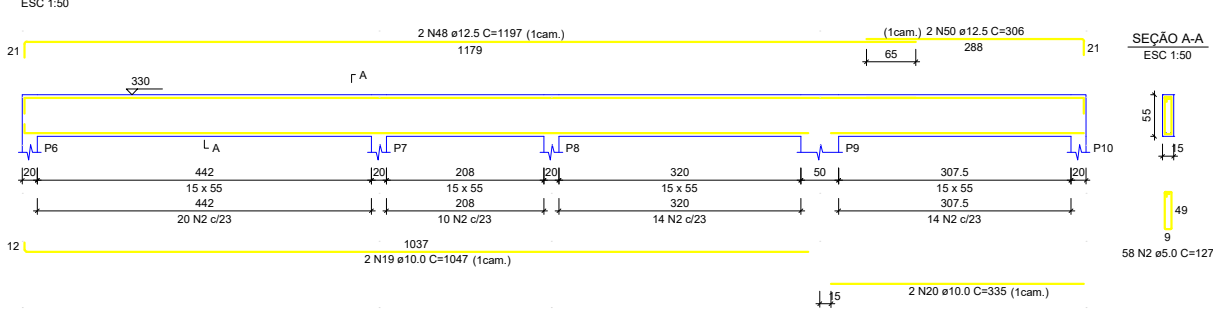
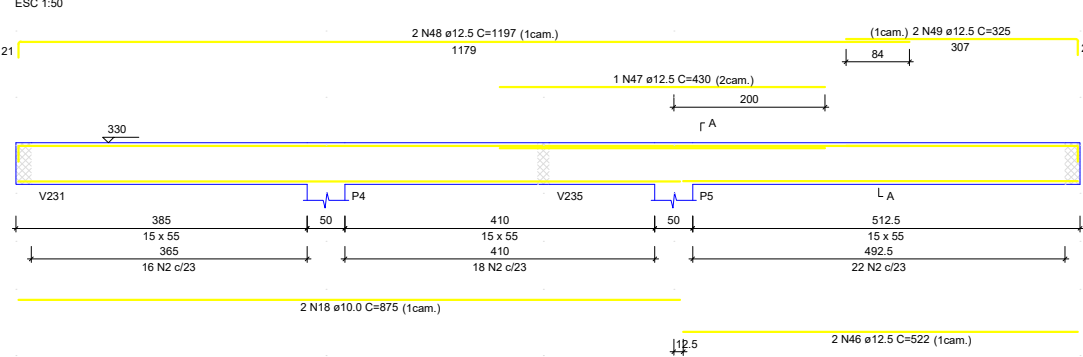
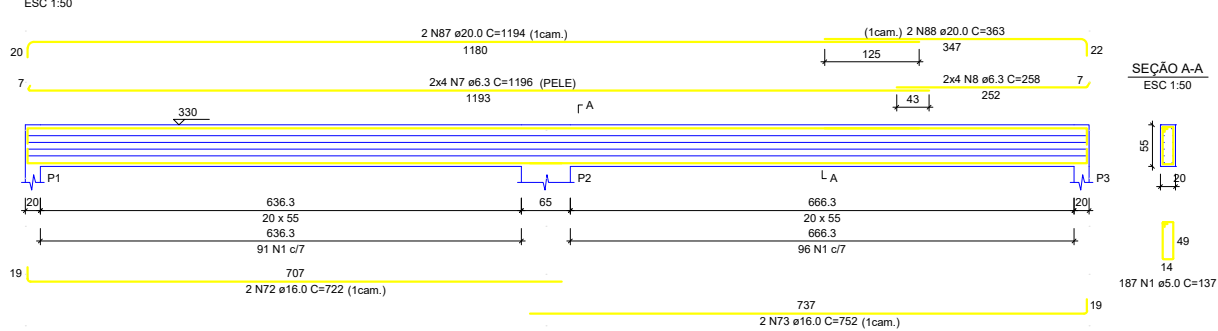
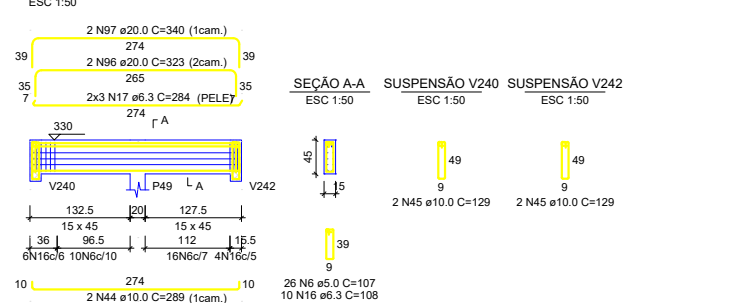
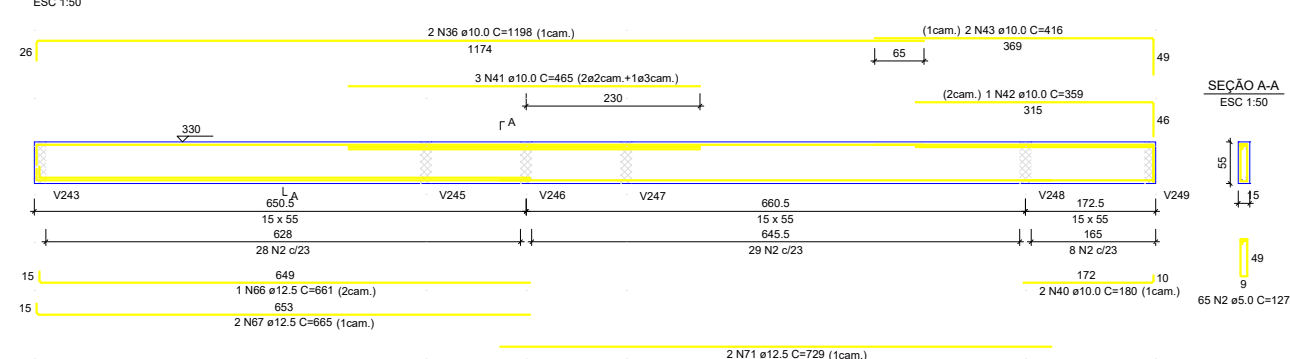
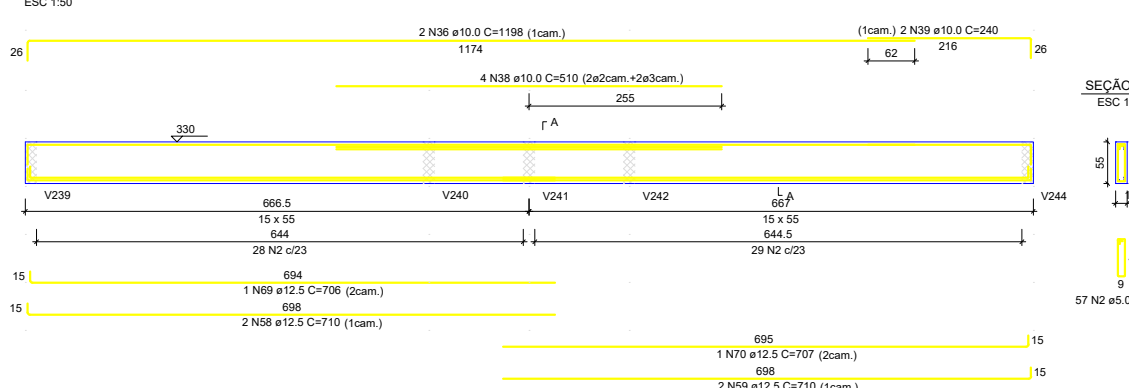
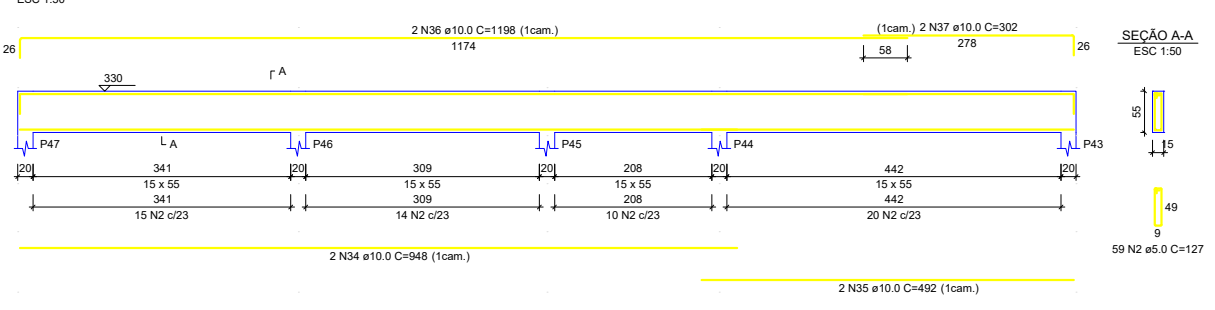
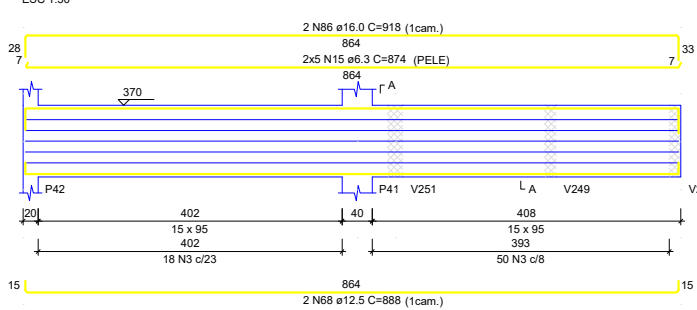
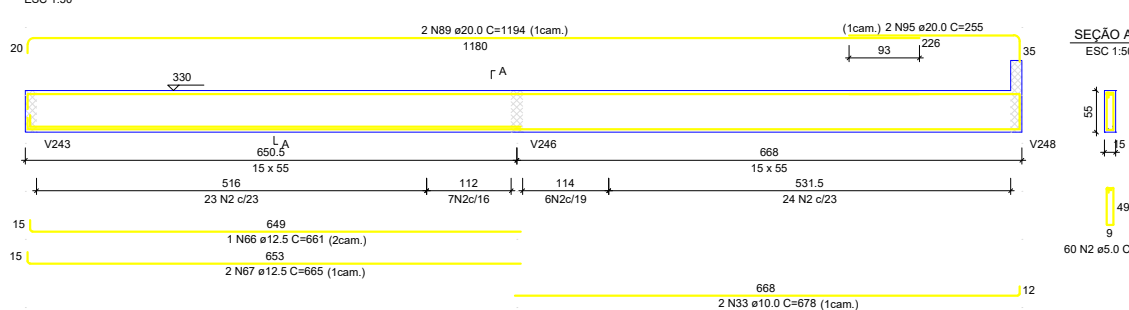
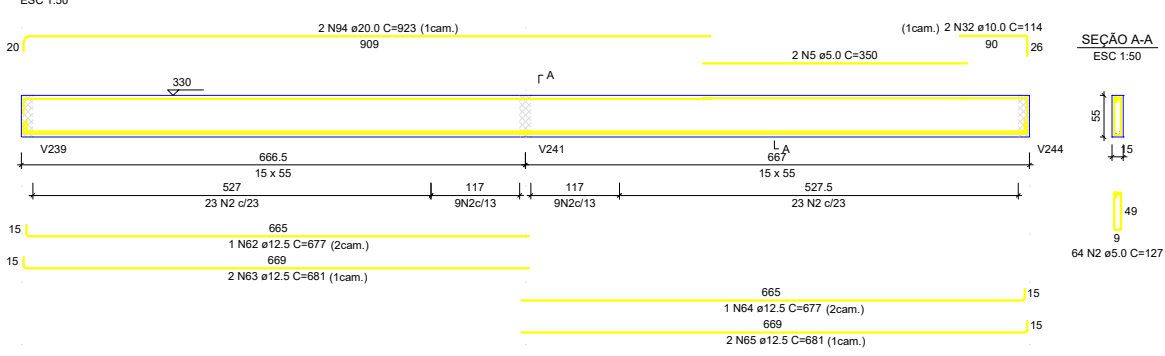
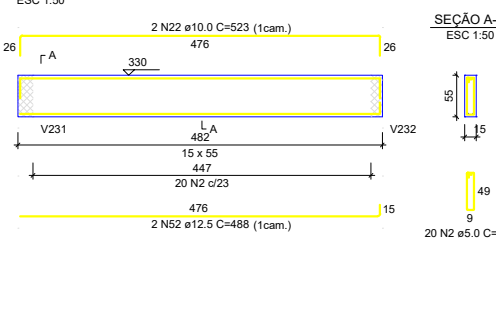
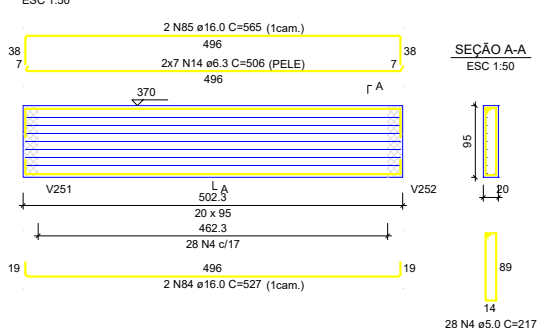
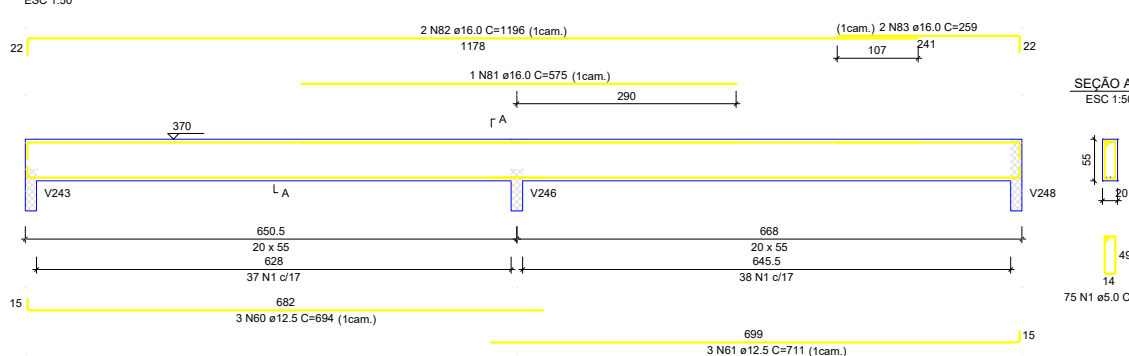
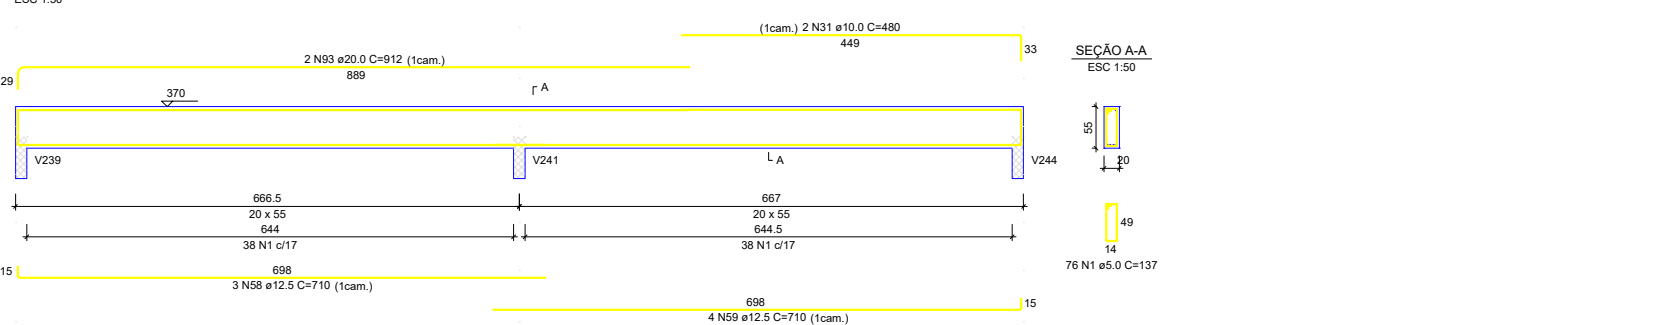
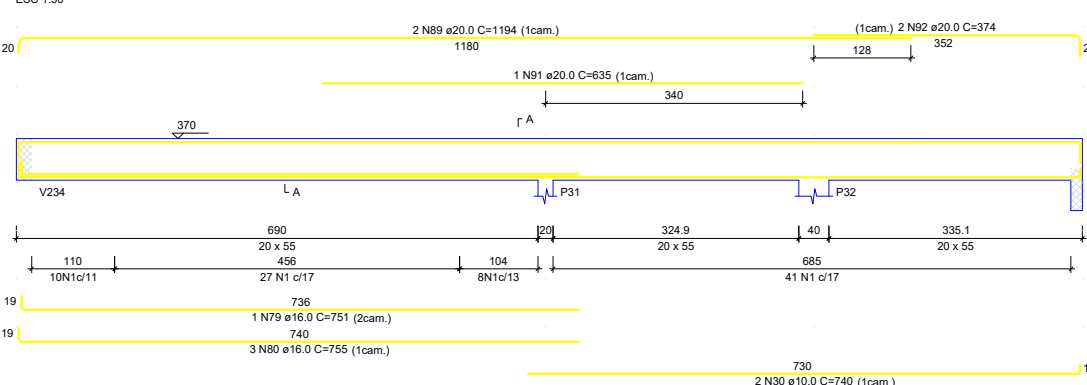
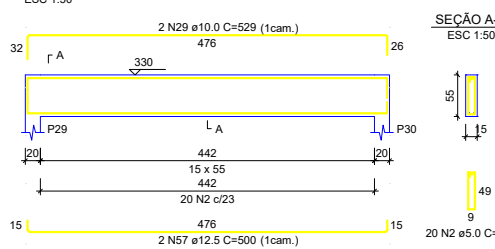
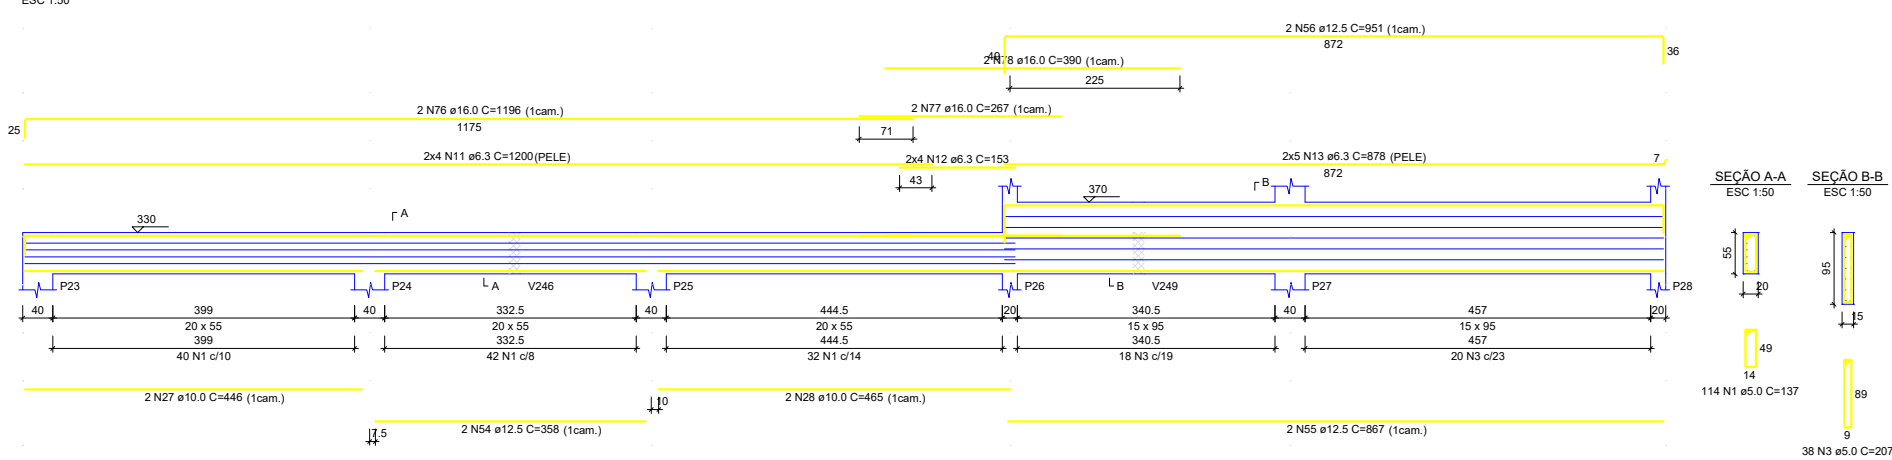
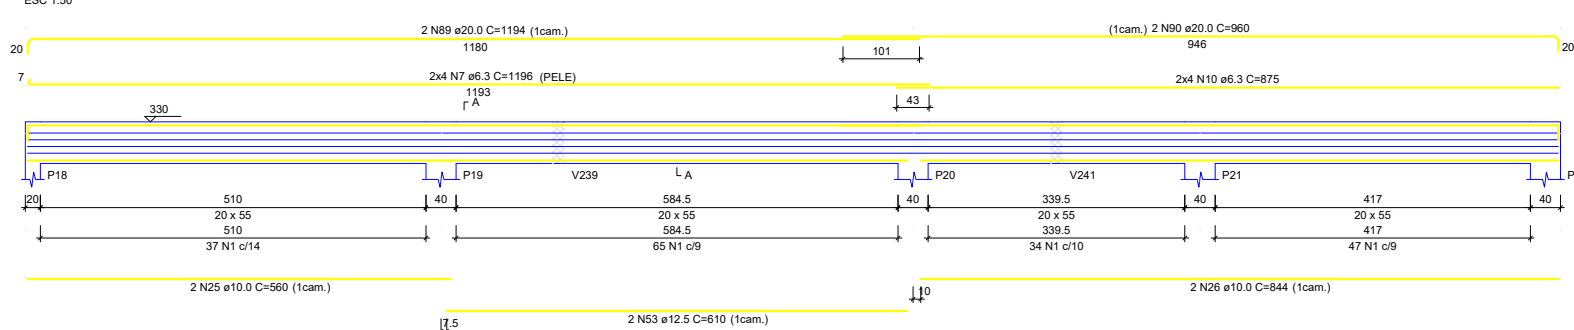
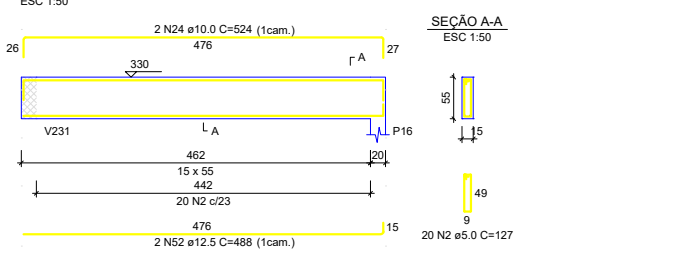
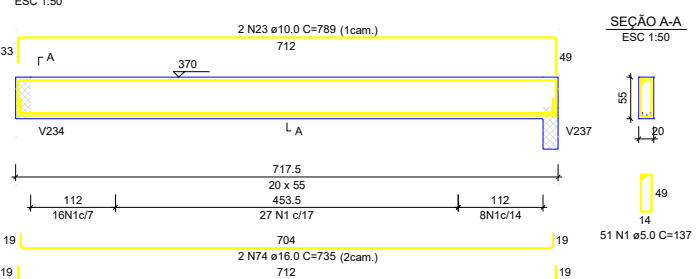
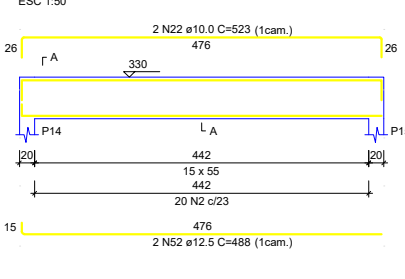


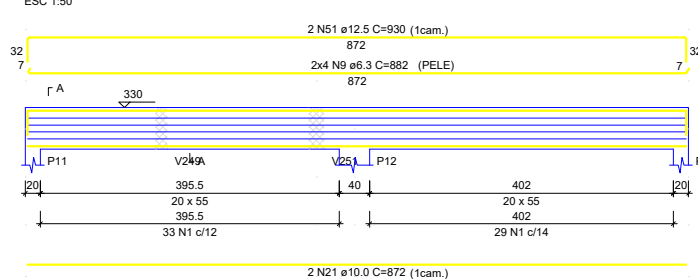

Volume de concreto (C-30) = 23.27 m³
Área de forma = 240.32 m²

E-09